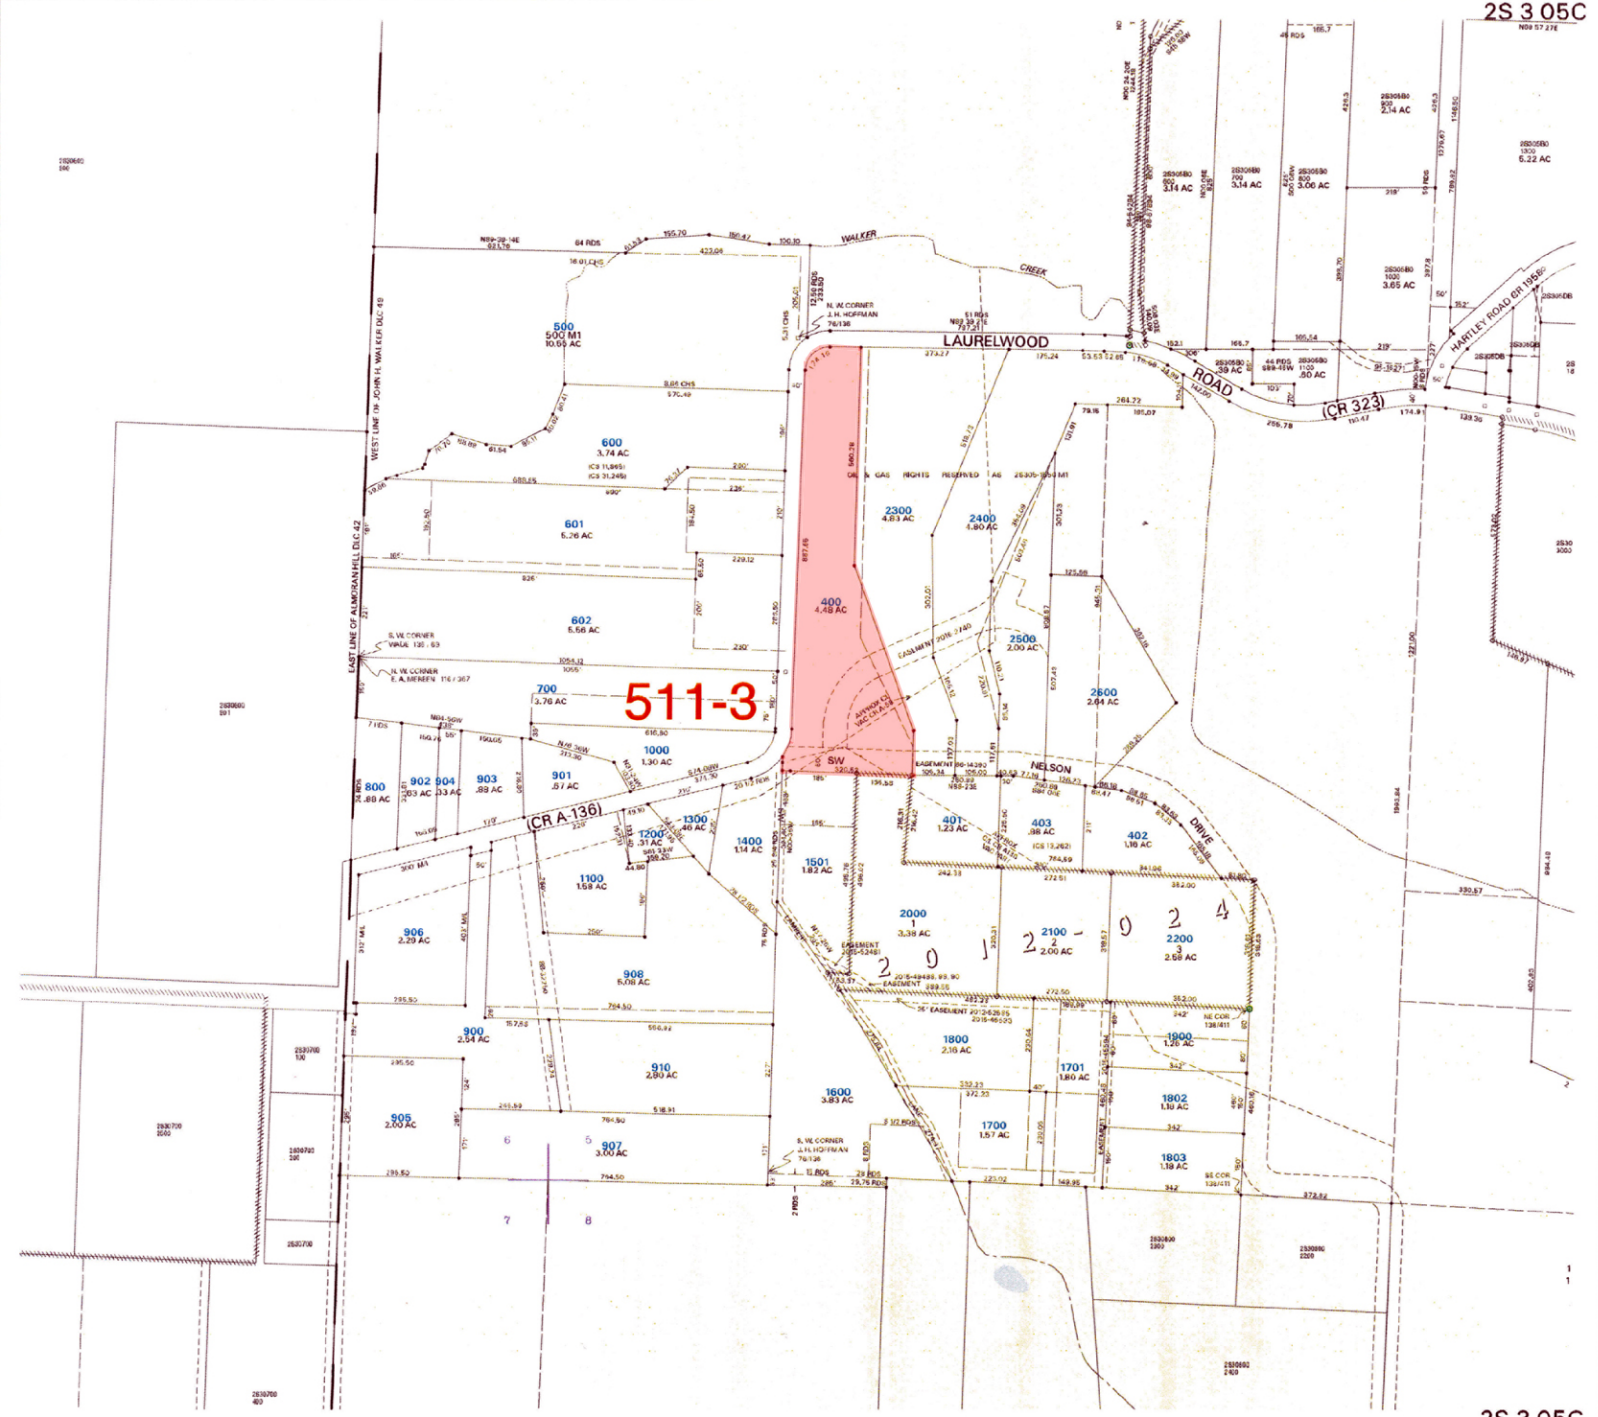

2S 3 05C

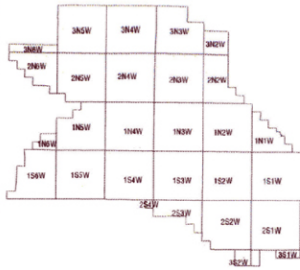

WASHINGTON COUNTY OREGON
SW1/4 SECTION 05 T2S R3W W.M.
SCALE 1" = 200'

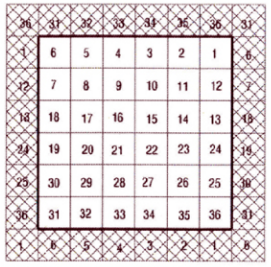

FOR ADDITIONAL MAPS VISIT OUR WEBSITE AT
www.co.washington.or.us

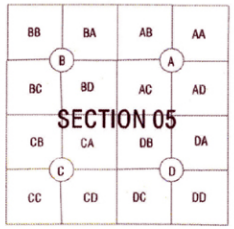

Cancelled Taxlots For: 2S305C
909,100-300,1801,1101,1500,400-M1,

SCALE 1" = 200'
0 100 300 400 600

Assessment
CARTOGRAPHY
Taxation

PLOT DATE: March 10, 2016

FOR ASSESSMENT PURPOSES ONLY - DO NOT RELY ON FOR OTHER USE

Map areas delineated by either gray shading or a cross-hatched pattern are for reference only and may not indicate the most current property boundaries. Please consult the appropriate map for the most current information.

2S 3 05C

dig2s3w05